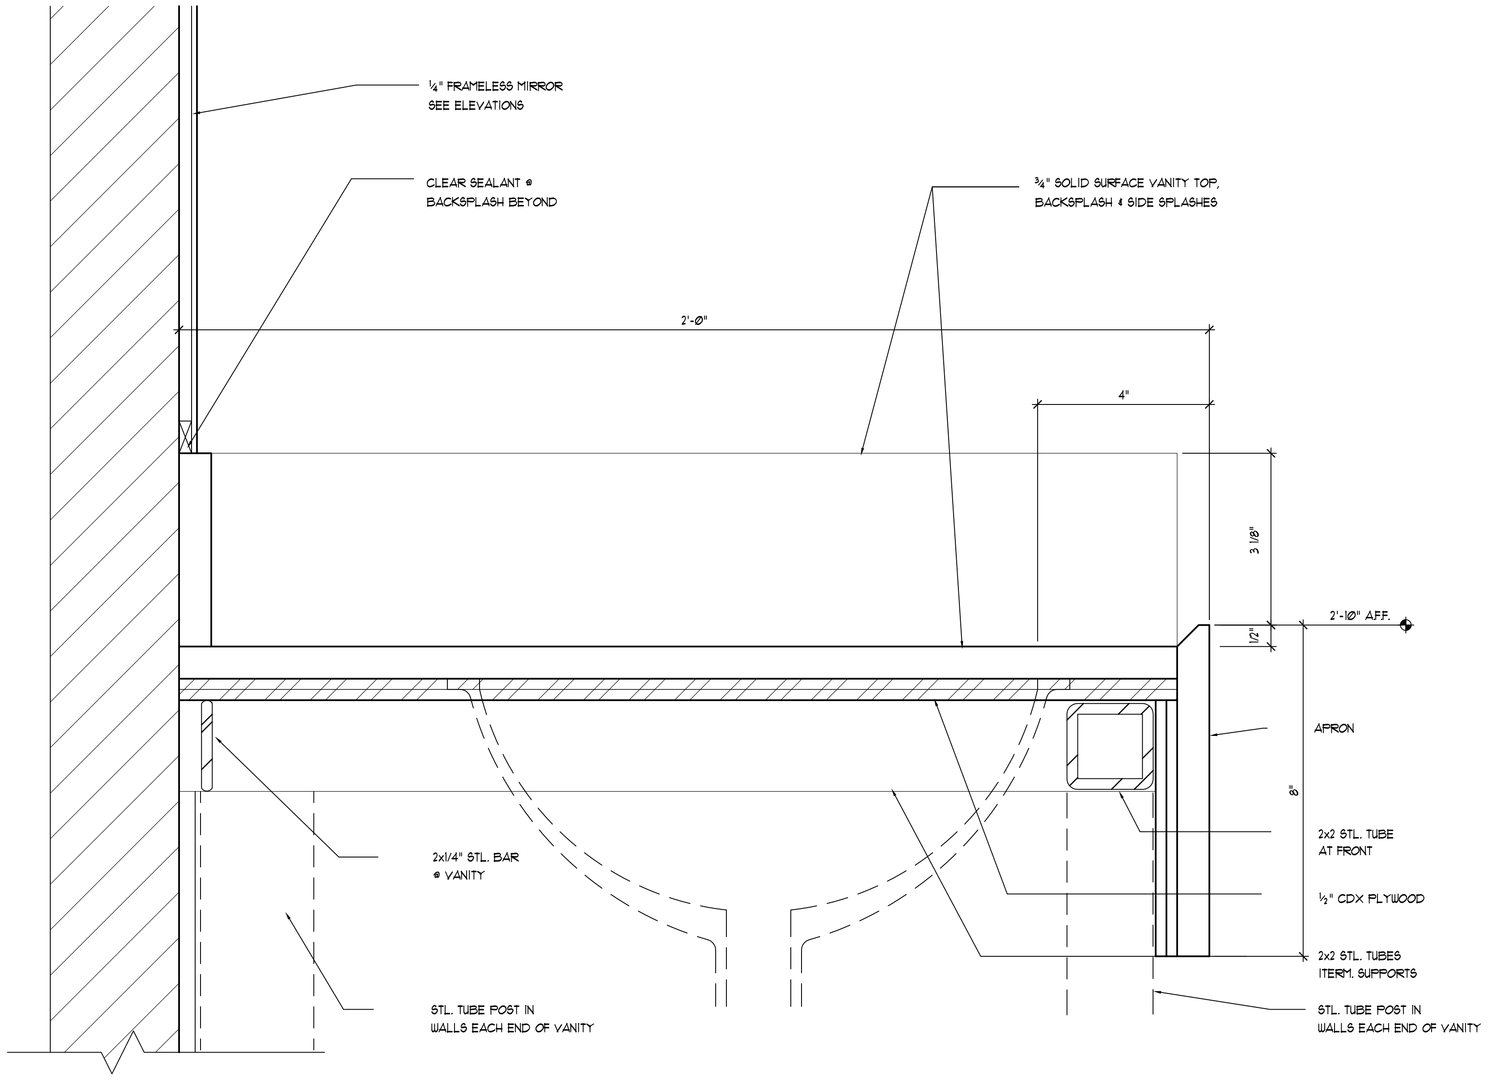

6 SECTION @ VANITY
A-24|A-24 — NOT TO SCALE

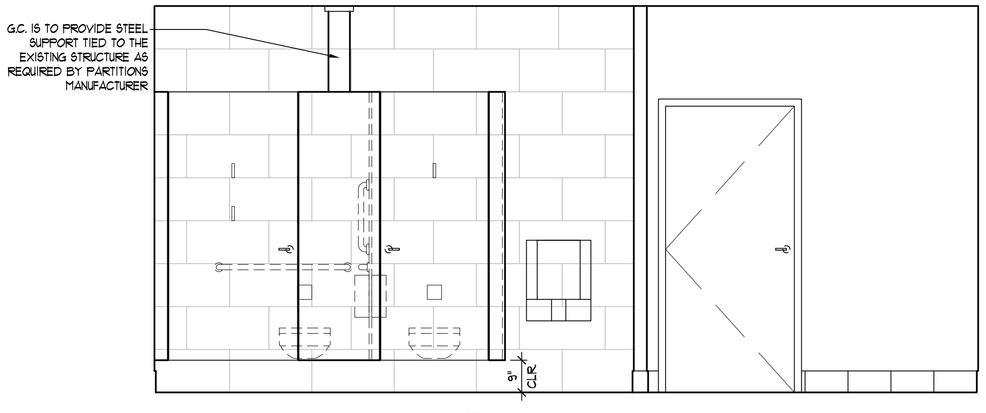

5 TOILET ELEVATION - MEN 106
A-24|A-24 — SCALE: 1/2" = 1'-Ø"

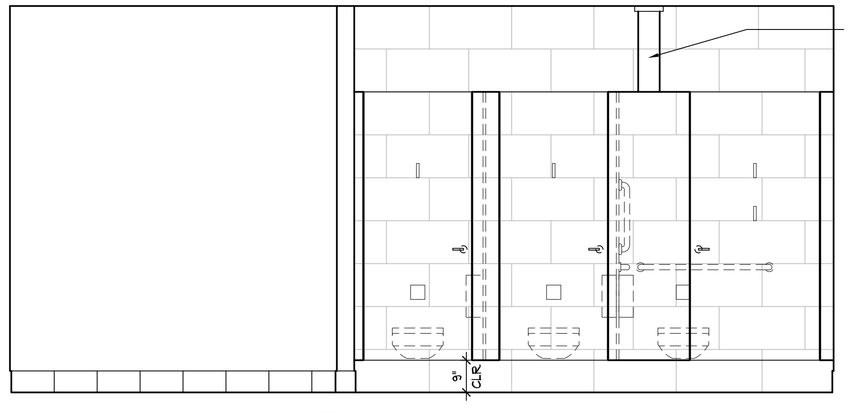

4 TOILET ELEVATION - WOMEN 107
A-24|A-24 — SCALE: 1/2" = 1'-Ø"

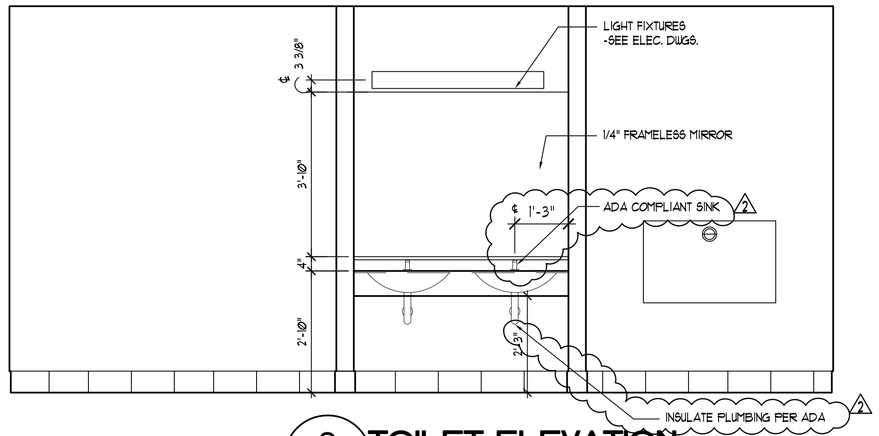

3 TOILET ELEVATION - MEN 106
A-24|A-24 — SCALE: 1/2" = 1'-Ø"

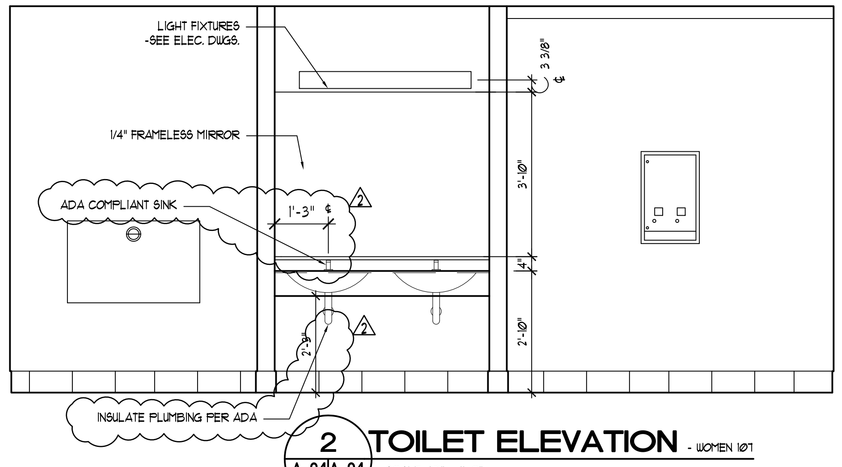

2 TOILET ELEVATION - WOMEN 107
A-24|A-24 — SCALE: 1/2" = 1'-Ø"

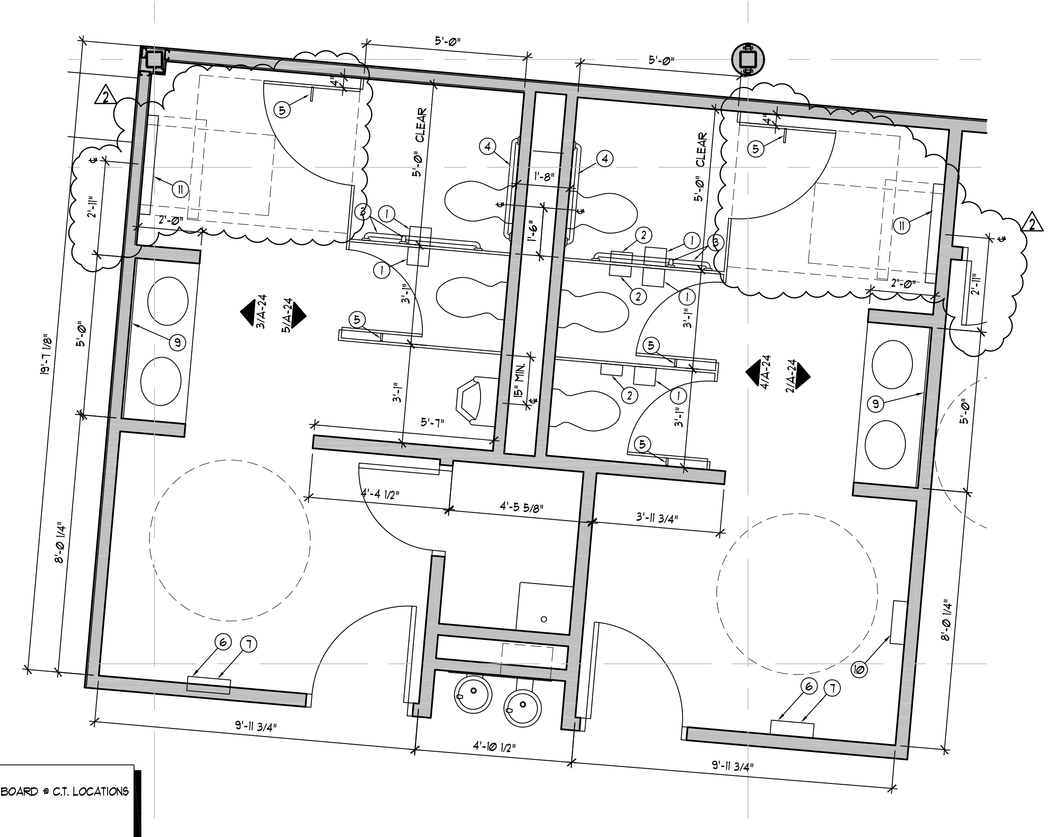

NOTES:
1. CEMENT BOARD @ C.T. LOCATIONS

1 ENLARGED TOILET PLAN
A-1G|A-24 A-1W — SCALE: 3/8" = 1'-Ø"

nbj ARCHITECTURE
A Professional Limited Company
GROVE PARK SQUARE
11537-B NUCKOLS ROAD
Glen Allen, Virginia 23059
☎ (804) 273-9811 fax: (804) 273-9843

RAPPAHANNOCK
COMMUNITY COLLEGE
CAMPUS RENOVATIONS
WARSAW + GLENNS, VIRGINIA
PC: 260-17712

ENLARGED TOILET PLANS + ELEVS

Date: JANUARY 13, 2010

REVISIONS	
NO.	DATE
1	REV. WORK 3/3/2010

COMMONWEALTH OF VIRGINIA
STEPHEN FLOYD CYBULSKI
Lic.NO.013047
ARCHITECT

Sheet
A-24

File Number
RCC-A23-ENLTOIL